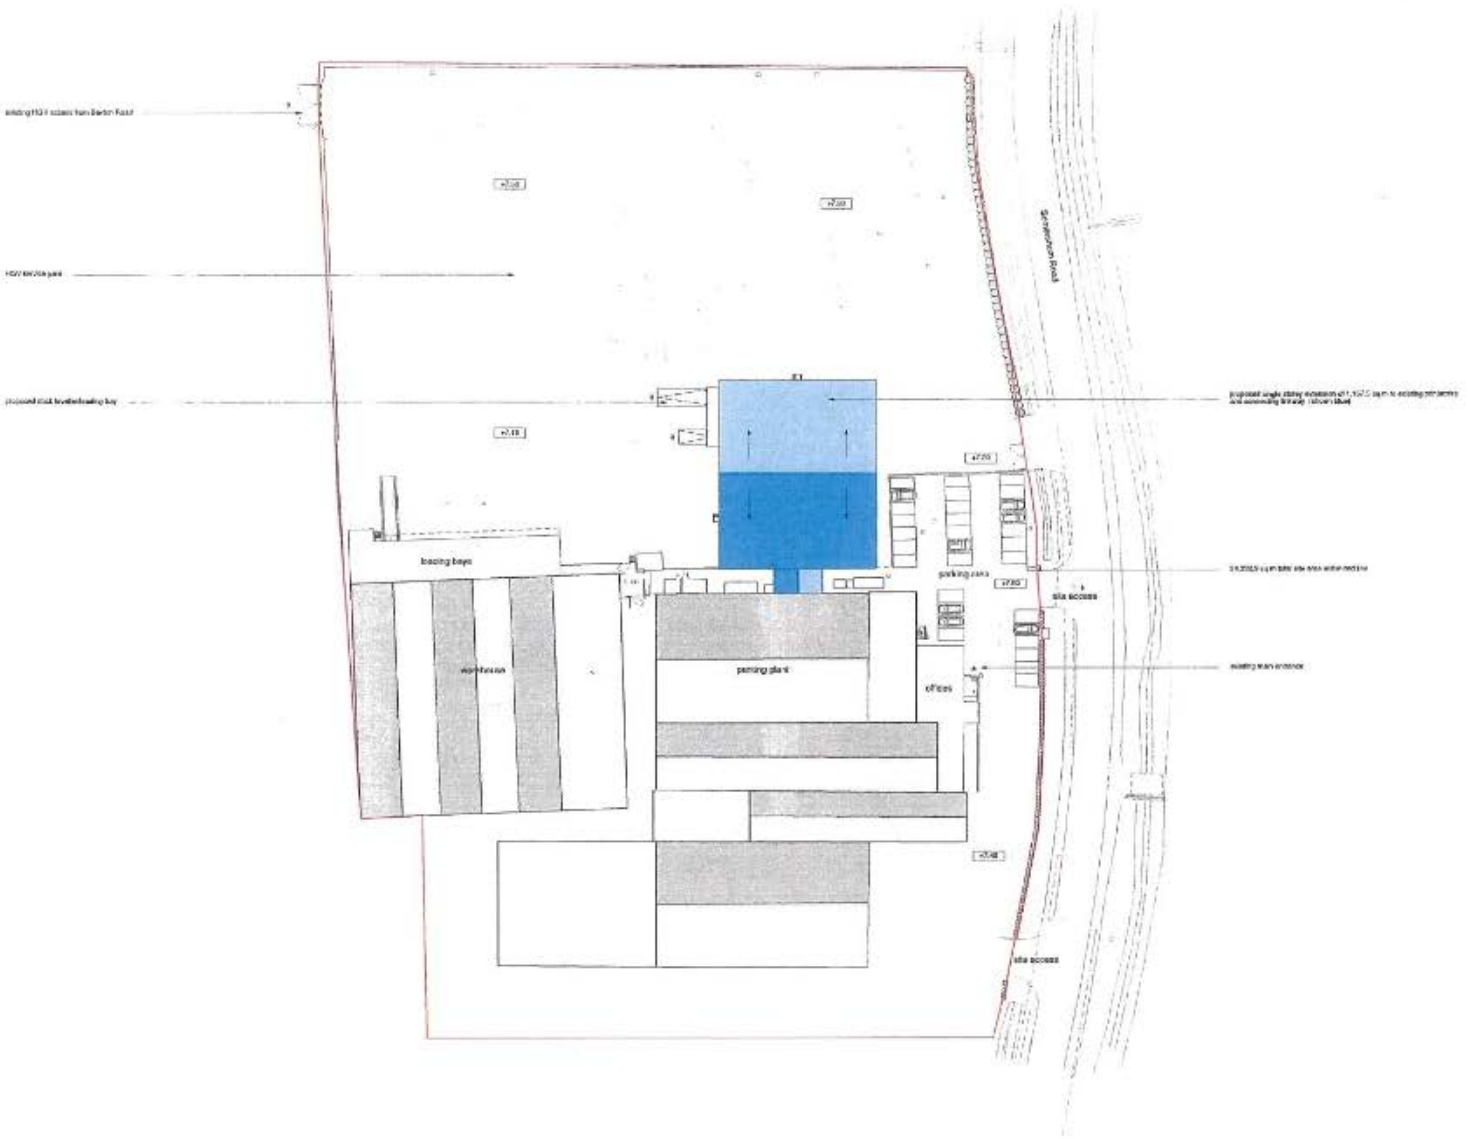


Proposed Site Plan
scale 1:500@A1

NOTES:

1. ALL DIMENSIONS ARE IN MILLIMETRE UNLESS IN METERS AND ARE TO BE CHECKED ON SITE PRIOR TO COMMENCEMENT. PLEASE DO NOT SCALE FROM THE DRAWING.
2. ALL ARCHITECTS DRAWINGS ARE TO BE READ IN CONJUNCTION WITH STRUCTURAL ENGINEERS DRAWINGS AND SPECIFICATION.
3. ANY DISCREPANCIES TO BE REPORTED TO ARCHITECT PRIOR TO ANY WORKS BEING CARRIED OUT.
4. ALL PRODUCTS TO BE INSTALLED TO MANUFACTURERS SPECIFICATION AND RECOMMENDATIONS.
5. ALL CONSTRUCTION TO COMPLY WITH CURRENT BUILDING REGULATIONS.
6. CONTRACTORS TO CARRY OUT EXCAVATION SURVEY PRIOR TO ANY WORKS BEING CARRIED OUT.
7. TO MAKE GOOD & TO RETURN TYE NOTES TO A STATE THAT IS EQUAL OR BETTER THAN THAT NOTED IN THE EXCAVATION SURVEY. TO INSTRUCTED TO WORKING DRAWINGS TO DO ANY NECESSARY WORKS TO FIT WITH SURROUNDING FINISHES.

revision	drawn by	checked by
A - 09.04.14 - Roof overall outline	RP	RL
B - 10.04.14 - Boundary added	PCC	RL
C - 25.04.14 - Planning application	LM	RL
D - 01.05.14 - Tree line outs omitted	RP	RL

nicolas tye architects
the long barn studio, Bedmoor Lane, Hilsdden, Bedfordshire, MK45 2HX UK
t. +44(0)1525 405517 fax +44(0)1525 405551
w. www.nicolastyearchitects.co.uk e. info@nicolastyearchitects.co.uk

project **Beamglow Ltd, St Ives**

title **Proposed Site Plan**
scale 1:500@A1

drawing **1545.02.01 d** for information / for construction

All dimensions are in mm. All measurements, levels, sizes, shapes and locations shown on the drawing are to be checked on site by the contractor before any work is put in hand or any materials or goods are ordered. Any discrepancies are to be reported to the architect before any work is put in hand. Figured dimensions are to be taken in preference to scaled dimensions. This drawing is the property of nicolas tye architects and is subject to copyright. It must not be copied or reproduced without the consent of nicolas tye architects.